POR. WORRELL AND WARD TRACT SUBDIVISION

R.M. BK. 1, PG. 52

RANCHO CARNE HUMANA

R.M. BK. D OF PATENTS, PG. 127

Tax Area Code
3002

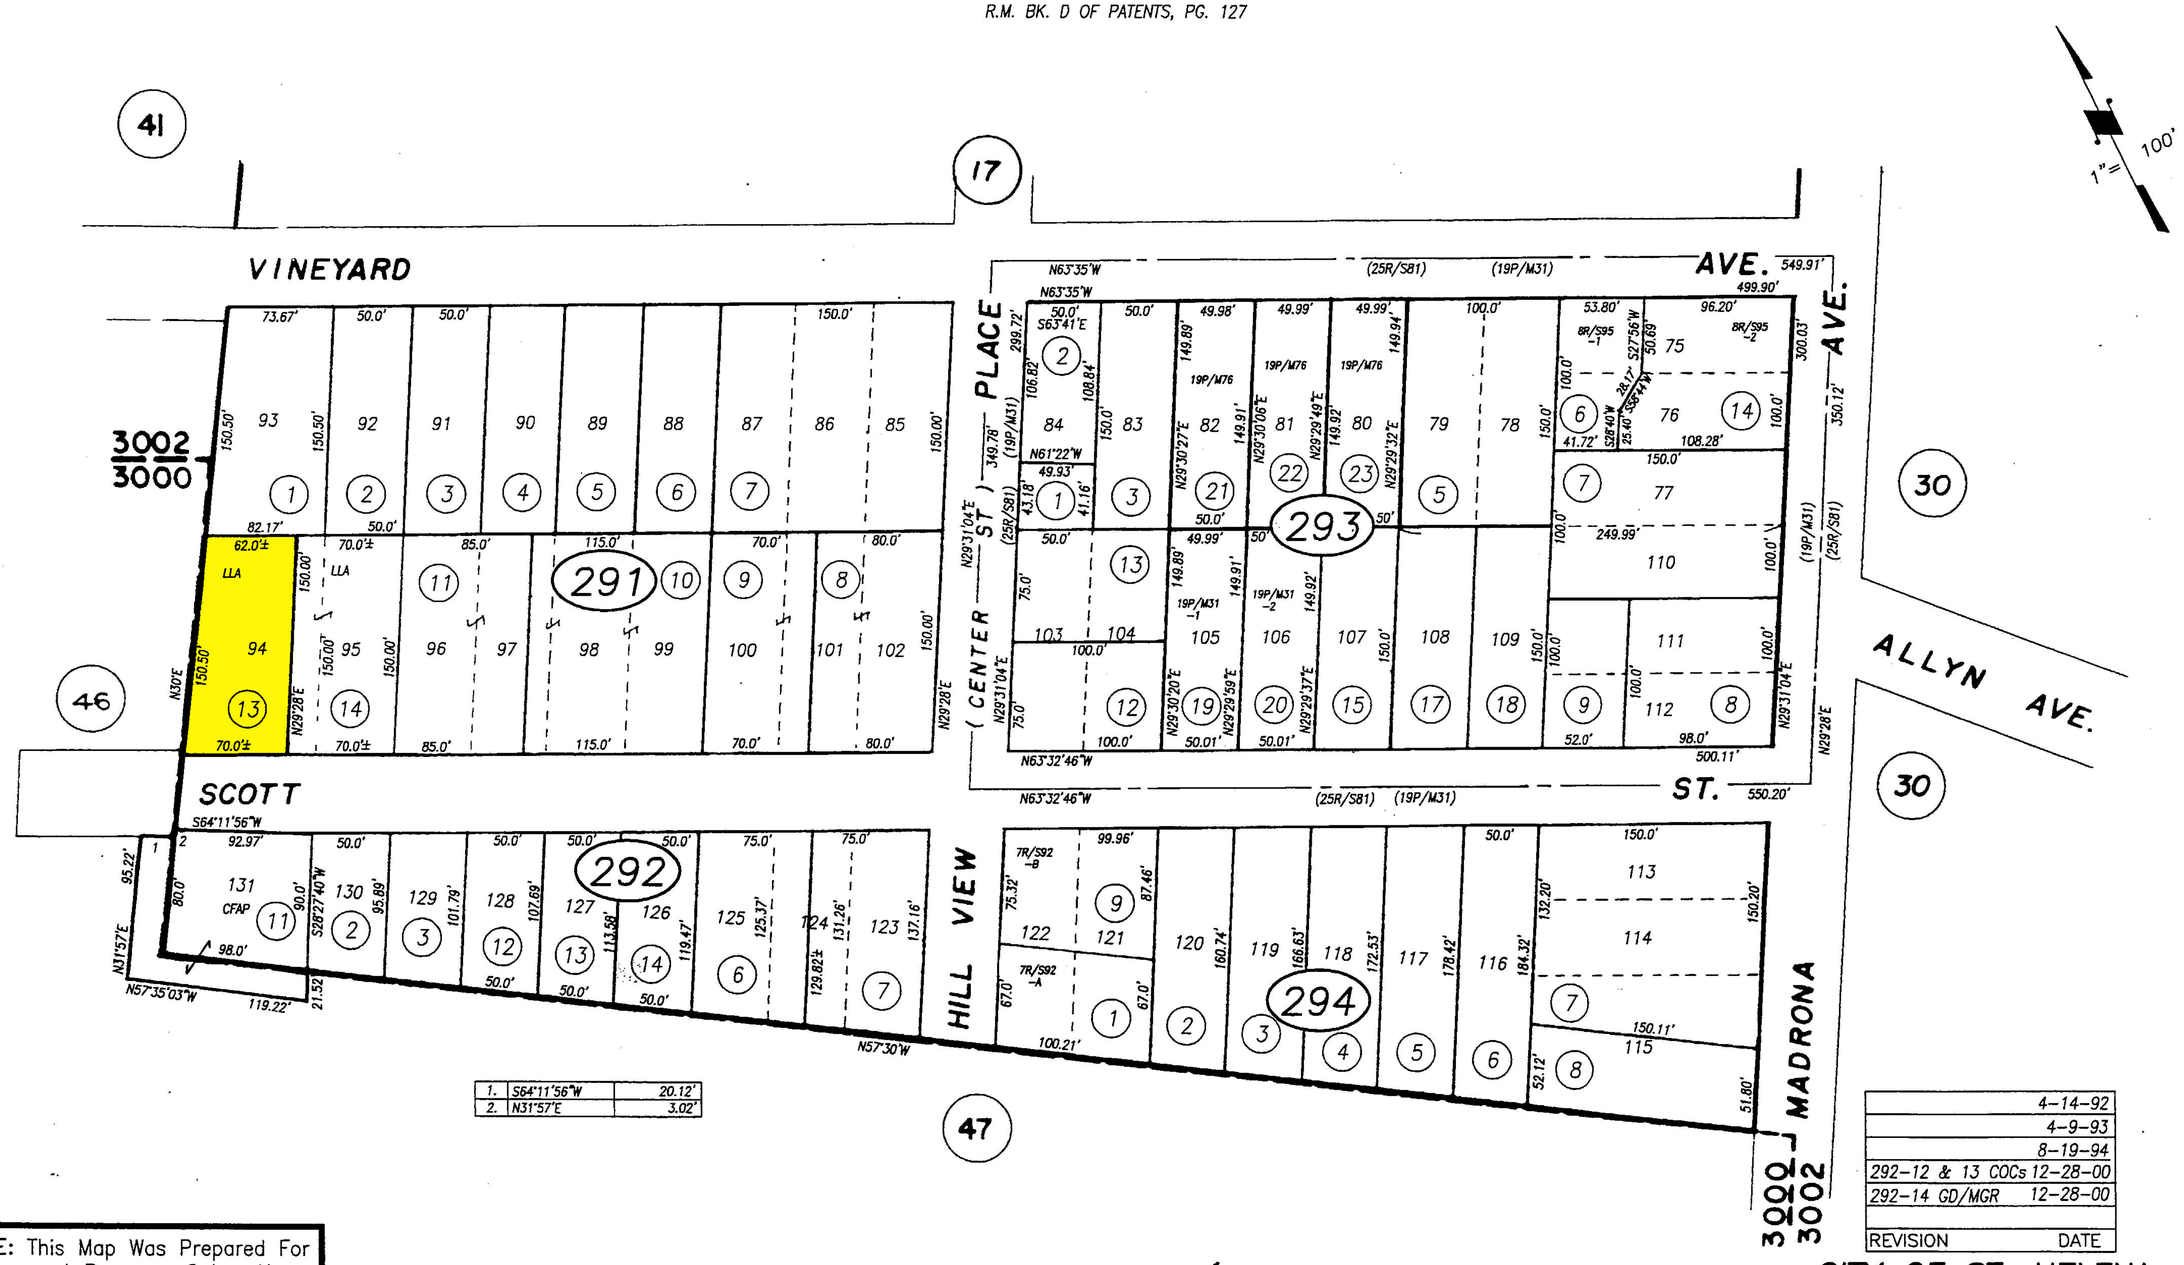

1.	S64°11'56"W	20.12'
2.	N31°57'E	3.02'

REVISION	DATE
	4–14–92
	4–9–93
	8–19–94
292–12 & 13 COCs	12–28–00
292–14 GD/MGR	12–28–00

NOTE: This Map Was Prepared For Assessment Purposes Only , No Liability Is Assumed For The Accuracy Of The Data Delineated Hereon.

NOTE — Assessor's Block Numbers Shown in Ellipses
Assessor's Parcel Numbers Shown in Circles

CITY OF ST. HELENA

Assessor's Map Bk. 9 Pg. 29

County of Napa, Calif.

1954-61 APR 11 2001